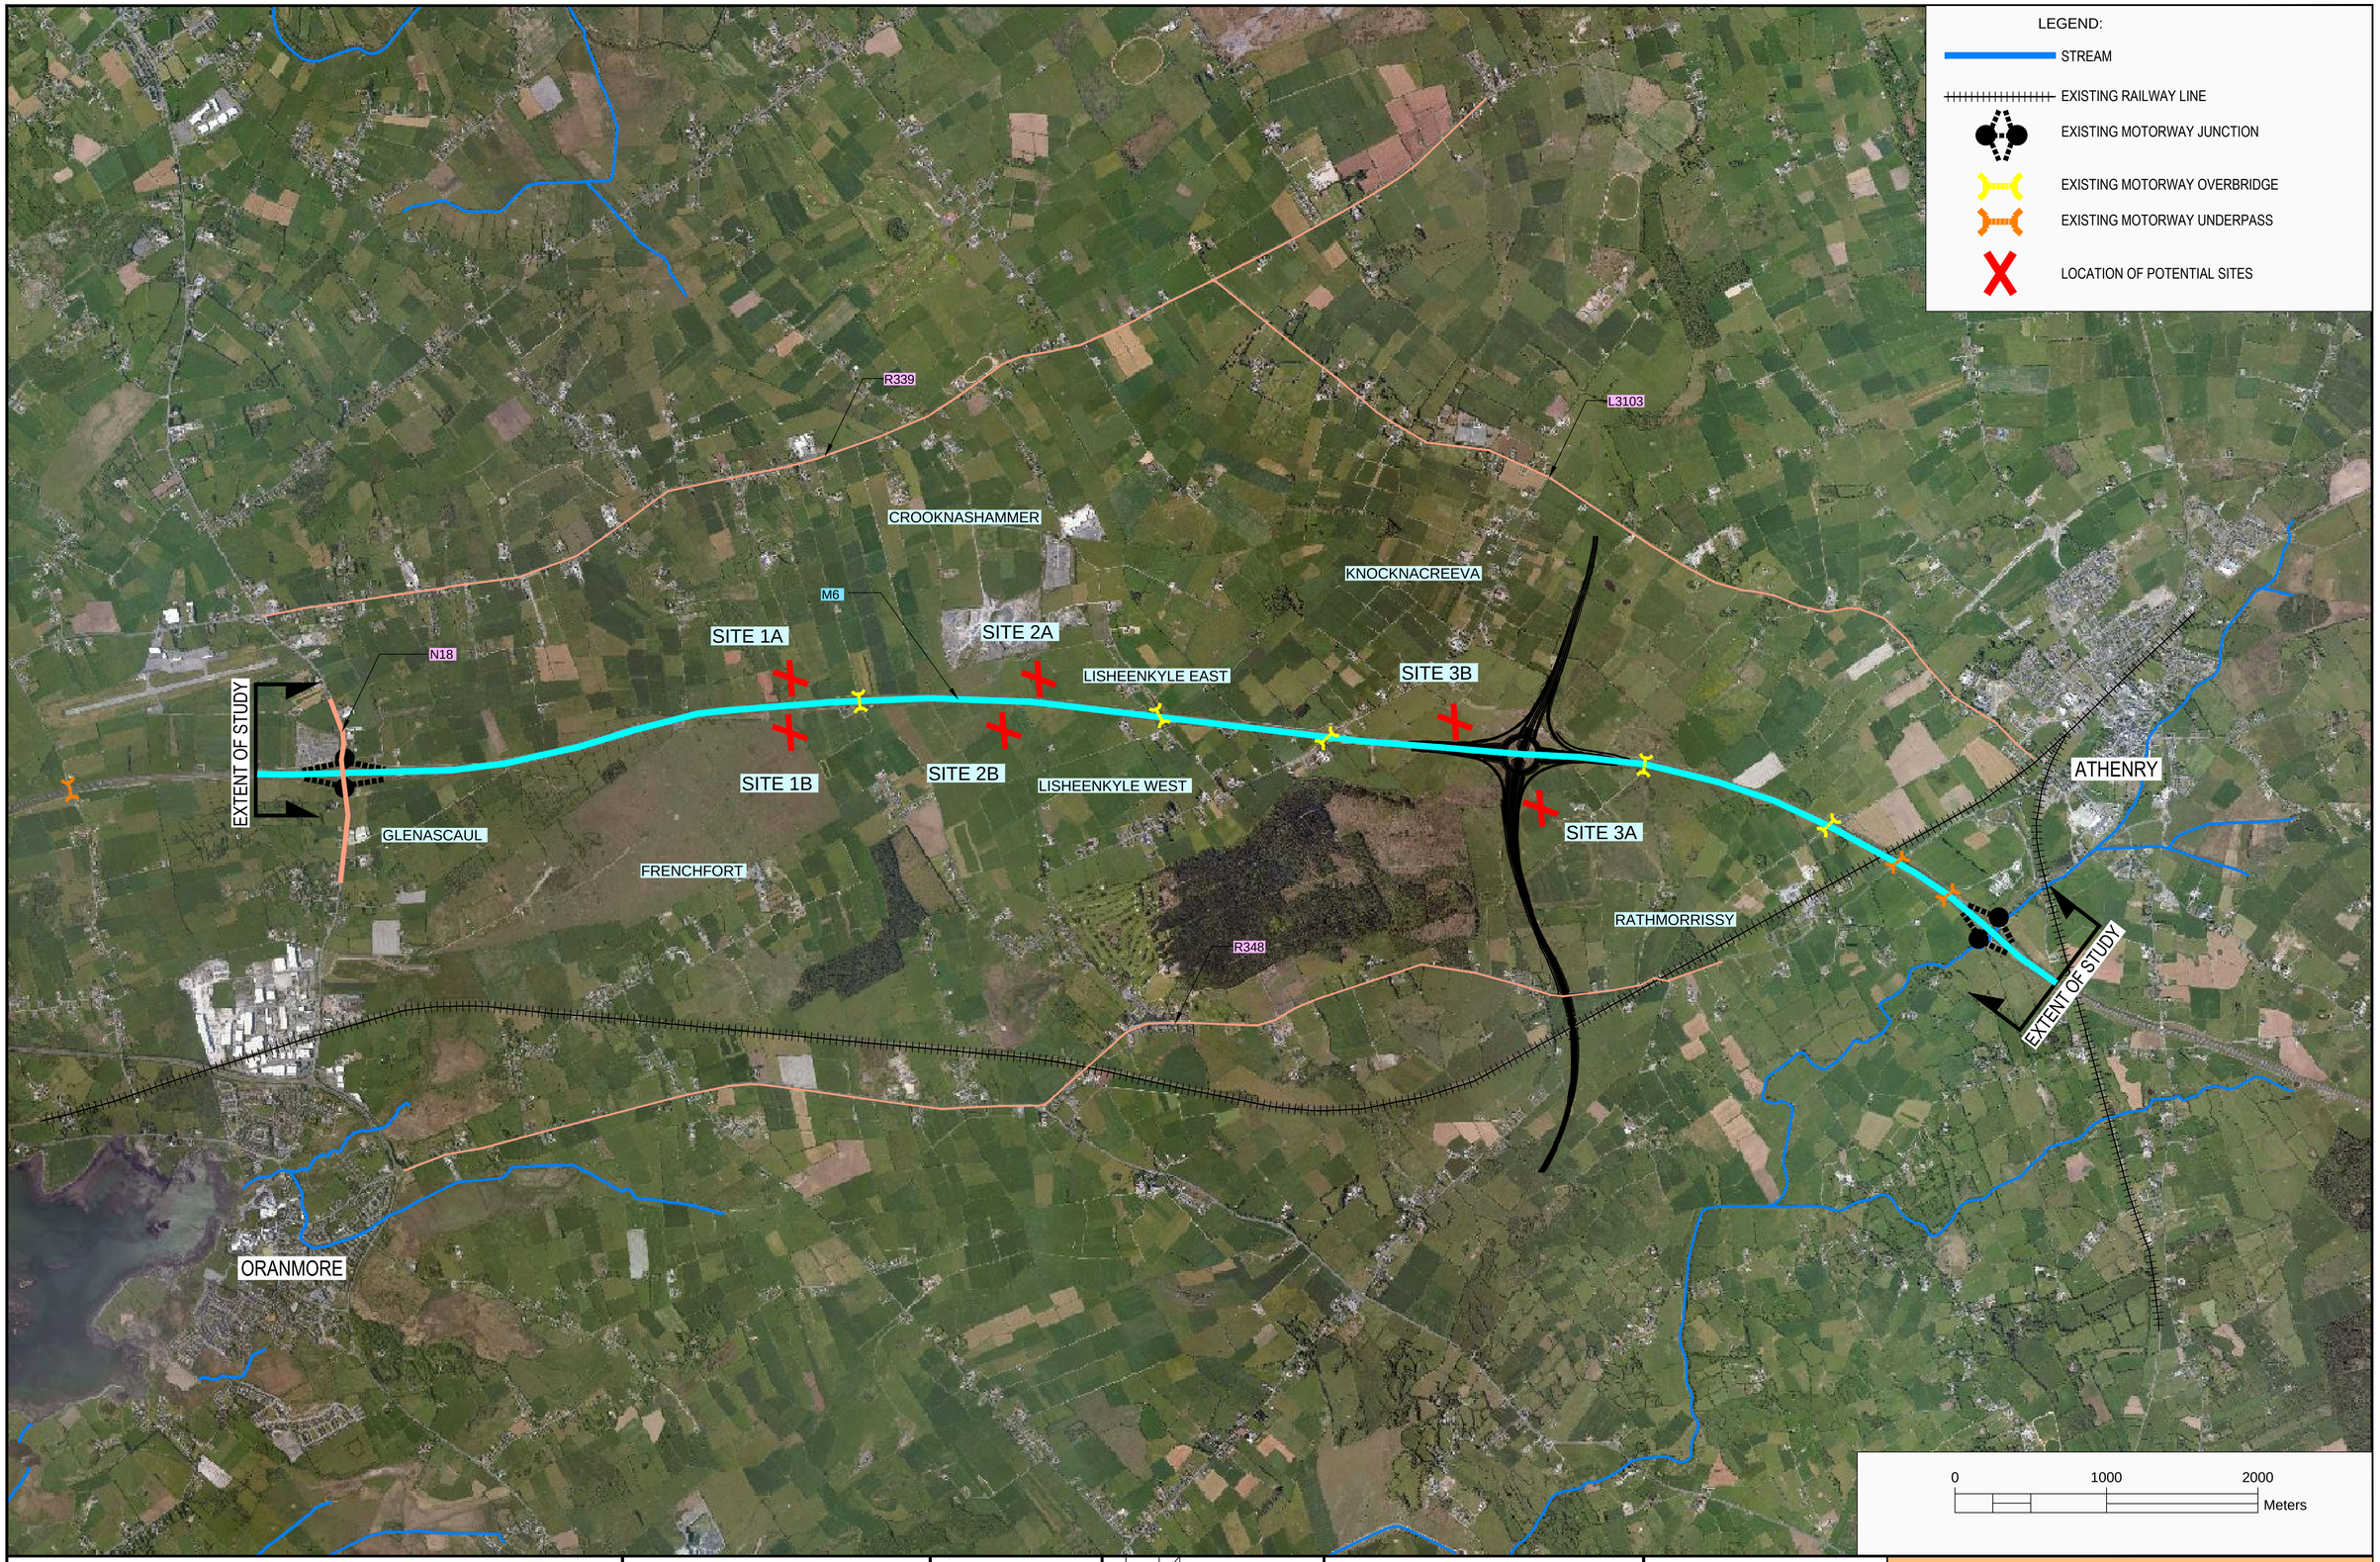

Bonneagar Iompair Éireann
Transport Infrastructure Ireland

HalcrowBarry
Classon House
Dundrum Business Park,
Dundrum Road,
Dublin 14,
Ireland
Phone: +353-1-485 1400
Email: info@jbbarry.ie

DRAFT

Rev.	Date	By	Amendments
-	00.00.00	M CD	INFORMATION

Job

TRANCHE 4 MOTORWAY SERVICE AREAS

Title

M6 SERVICE AREA
PROPOSED SITE LOCATIONS

Issue Details			Office Use Only	
Designed: RS	Draft	X	Job No. Y15112	
Drawn: RO'B	Approval		Date: NOVEMBER 2015	
Checked: CD	Tender		Drawing No. Y15112-M6-CON-001	Rev. -
Approved: PM	Construction			
Scale: 1:20,000 @ A1 1:40,000 @ A3	Record		File Ref. Y15112	

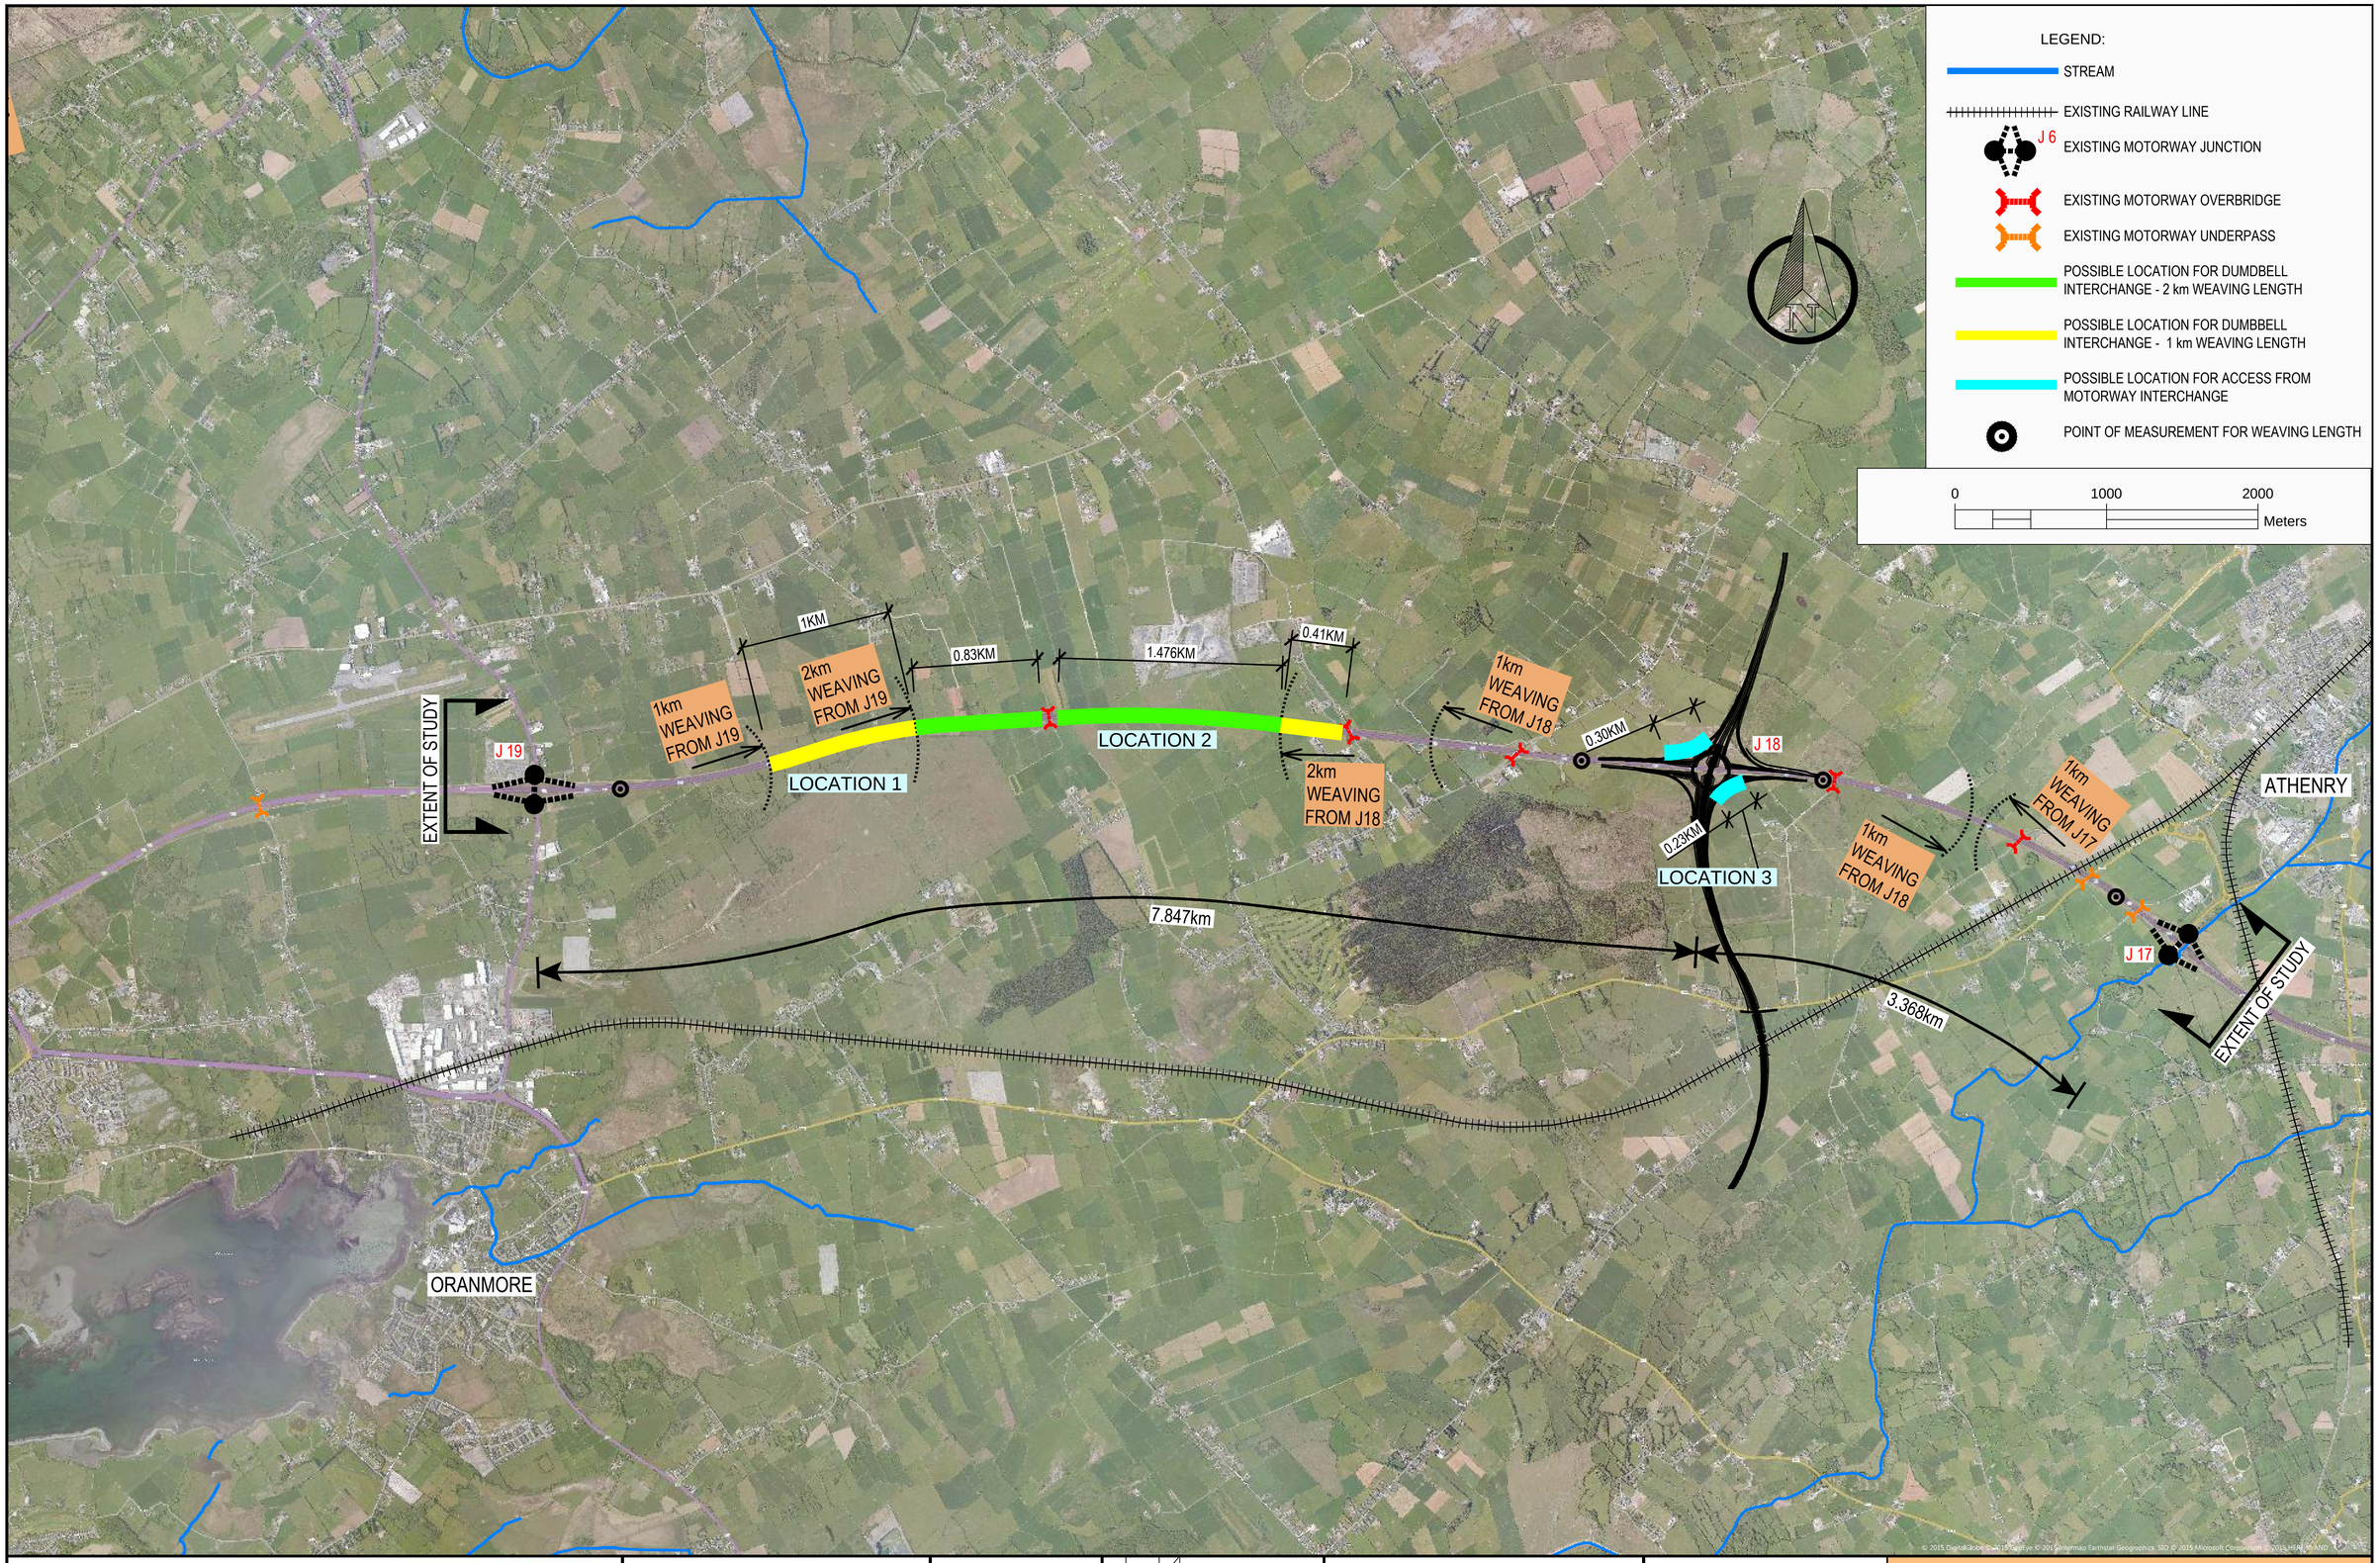

Bonneagar Iompair Éireann
Transport Infrastructure Ireland

HalcrowBarry
Classon House
Dundrum Business Park,
Dundrum Road,
Dublin 14,
Ireland
Phone: +353-1-485 1400
Email: info@jbbarry.ie

Rev.	Date	By	Amendments
-		M/CD	INFORMATION

DRAFT

Job
TRANCHE 4 MOTORWAY SERVICE AREAS

Title
ALIGNMENT APPRAISAL FOR M6 SERVICE AREA

Issue Details			Office Use Only	
Designed: RS	Draft	X	Job No. Y15112	
Drawn: RO'B	Approval		Date: NOVEMBER 2015	
Checked: CD	Tender		Drawing No. Y15112-M6-CON-002	Rev. -
Approved: PM	Construction			
Scale: 1:20,000 @ A1 1:40,000 @ A3	Record		File Ref. Y15112	

Bonneagar Iompair Éireann
Transport Infrastructure Ireland

HalcrowBarry
Classon House
Dundrum Business Park,
Dundrum Road,
Dublin 14,
Ireland
Phone: +353-1-485 1400
Email: info@jbbarry.ie

Rev.	Date	By	Amendments
A		PM/CD	INFORMATION

DRAFT

Job
TRANCHE 4 MOTORWAY SERVICE AREAS

Title
SITE LOCATIONS
M6 SERVICE AREA

Issue Details			Office Use Only	
Designed: RS	Draft	X	Job No. Y15112	
Drawn: RO'B	Approval		Date: NOVEMBER 2015	
Checked: CD	Tender		Drawing No. Y15112-M6-CON-003	Rev. -
Approved: PM	Construction			
Scale: 1:5,000 @ A1 1:10,000 @ A3	Record		File Ref. Y15112	

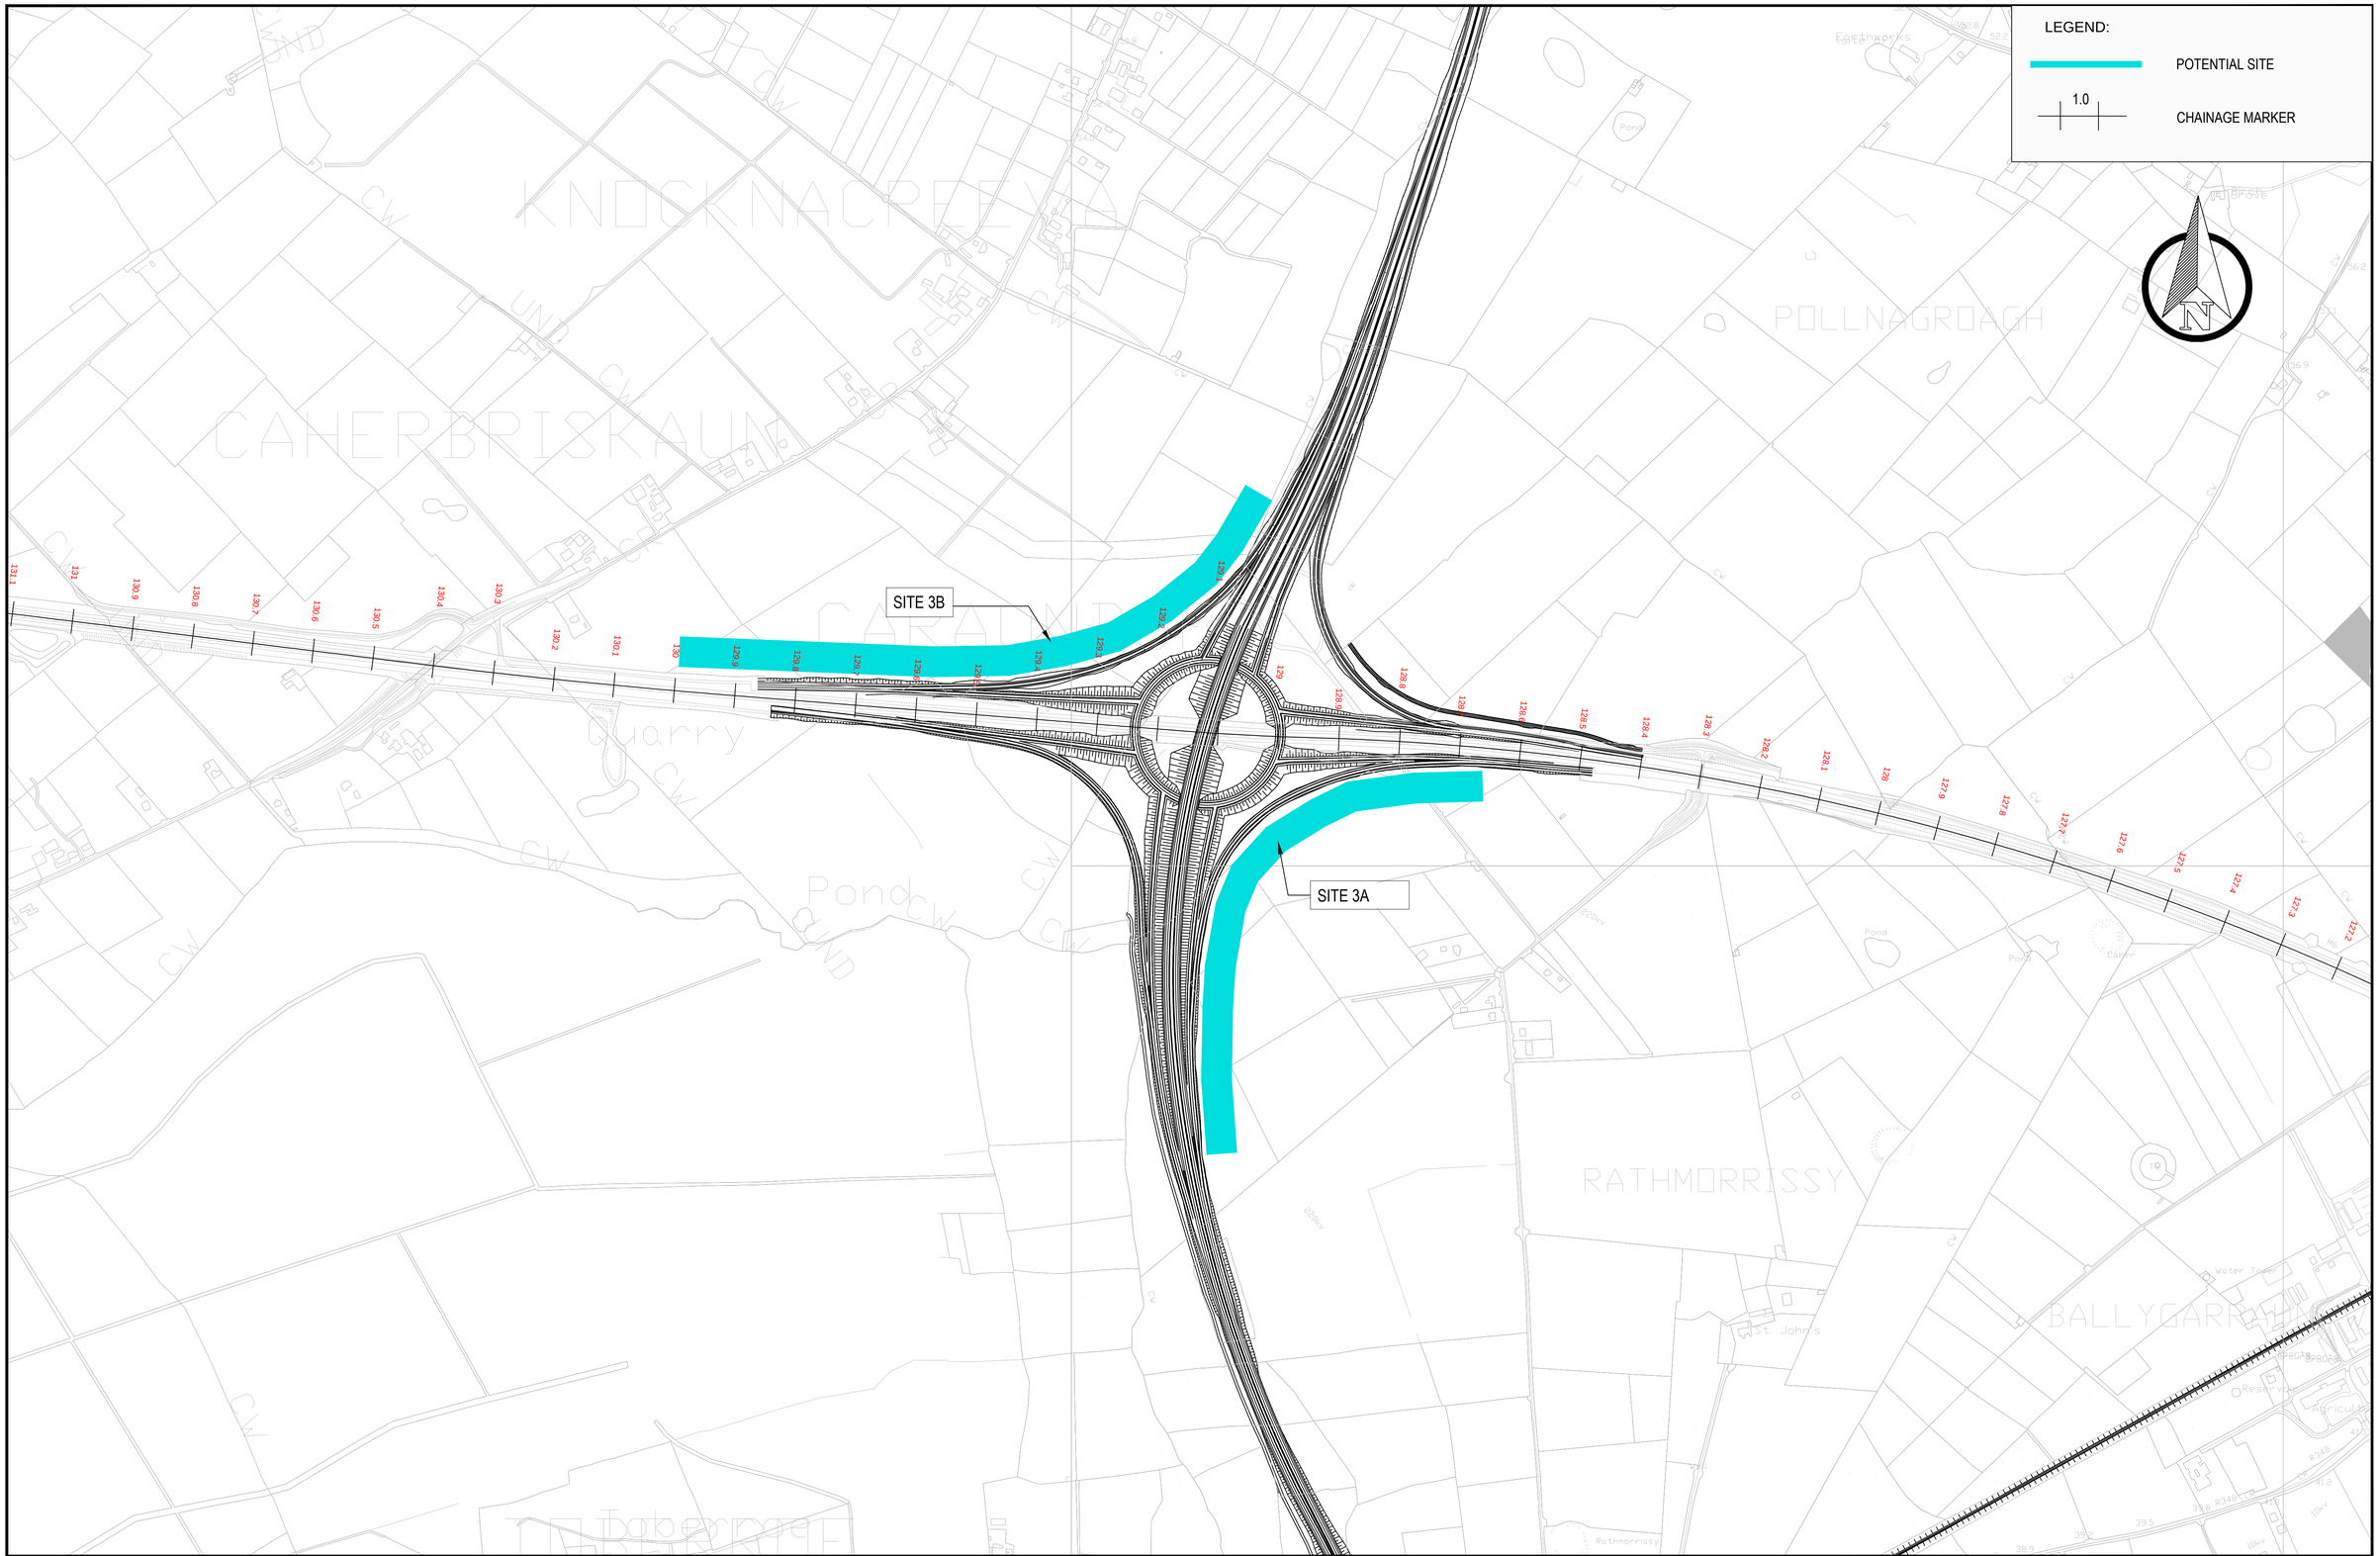

Bonneagar Iompair Éireann
Transport Infrastructure Ireland

HalcrowBarry
Classon House
Dundrum Business Park,
Dundrum Road,
Dublin 14,
Ireland
Phone: +353-1-485 1400
Email: info@jbbarry.ie

Rev.	Date	By	Amendments
-		JM / CD	INFORMATION

DRAFT

Job

TRANCHE 4 MOTORWAY SERVICE AREAS

Title

SITE LOCATIONS
M6 SERVICE AREA

Issue Details			Office Use Only	
Designed: RS	Draft	X	Job No. Y15112	
Drawn: RO'B	Approval		Date: NOVEMBER 2015	
Checked: CD	Tender		Drawing No. Y15112-M6-CON-004	Rev. -
Approved: PM	Construction			
Scale: 1:5,000 @ A1 1:10,000 @ A3	Record		File Ref. Y15112	